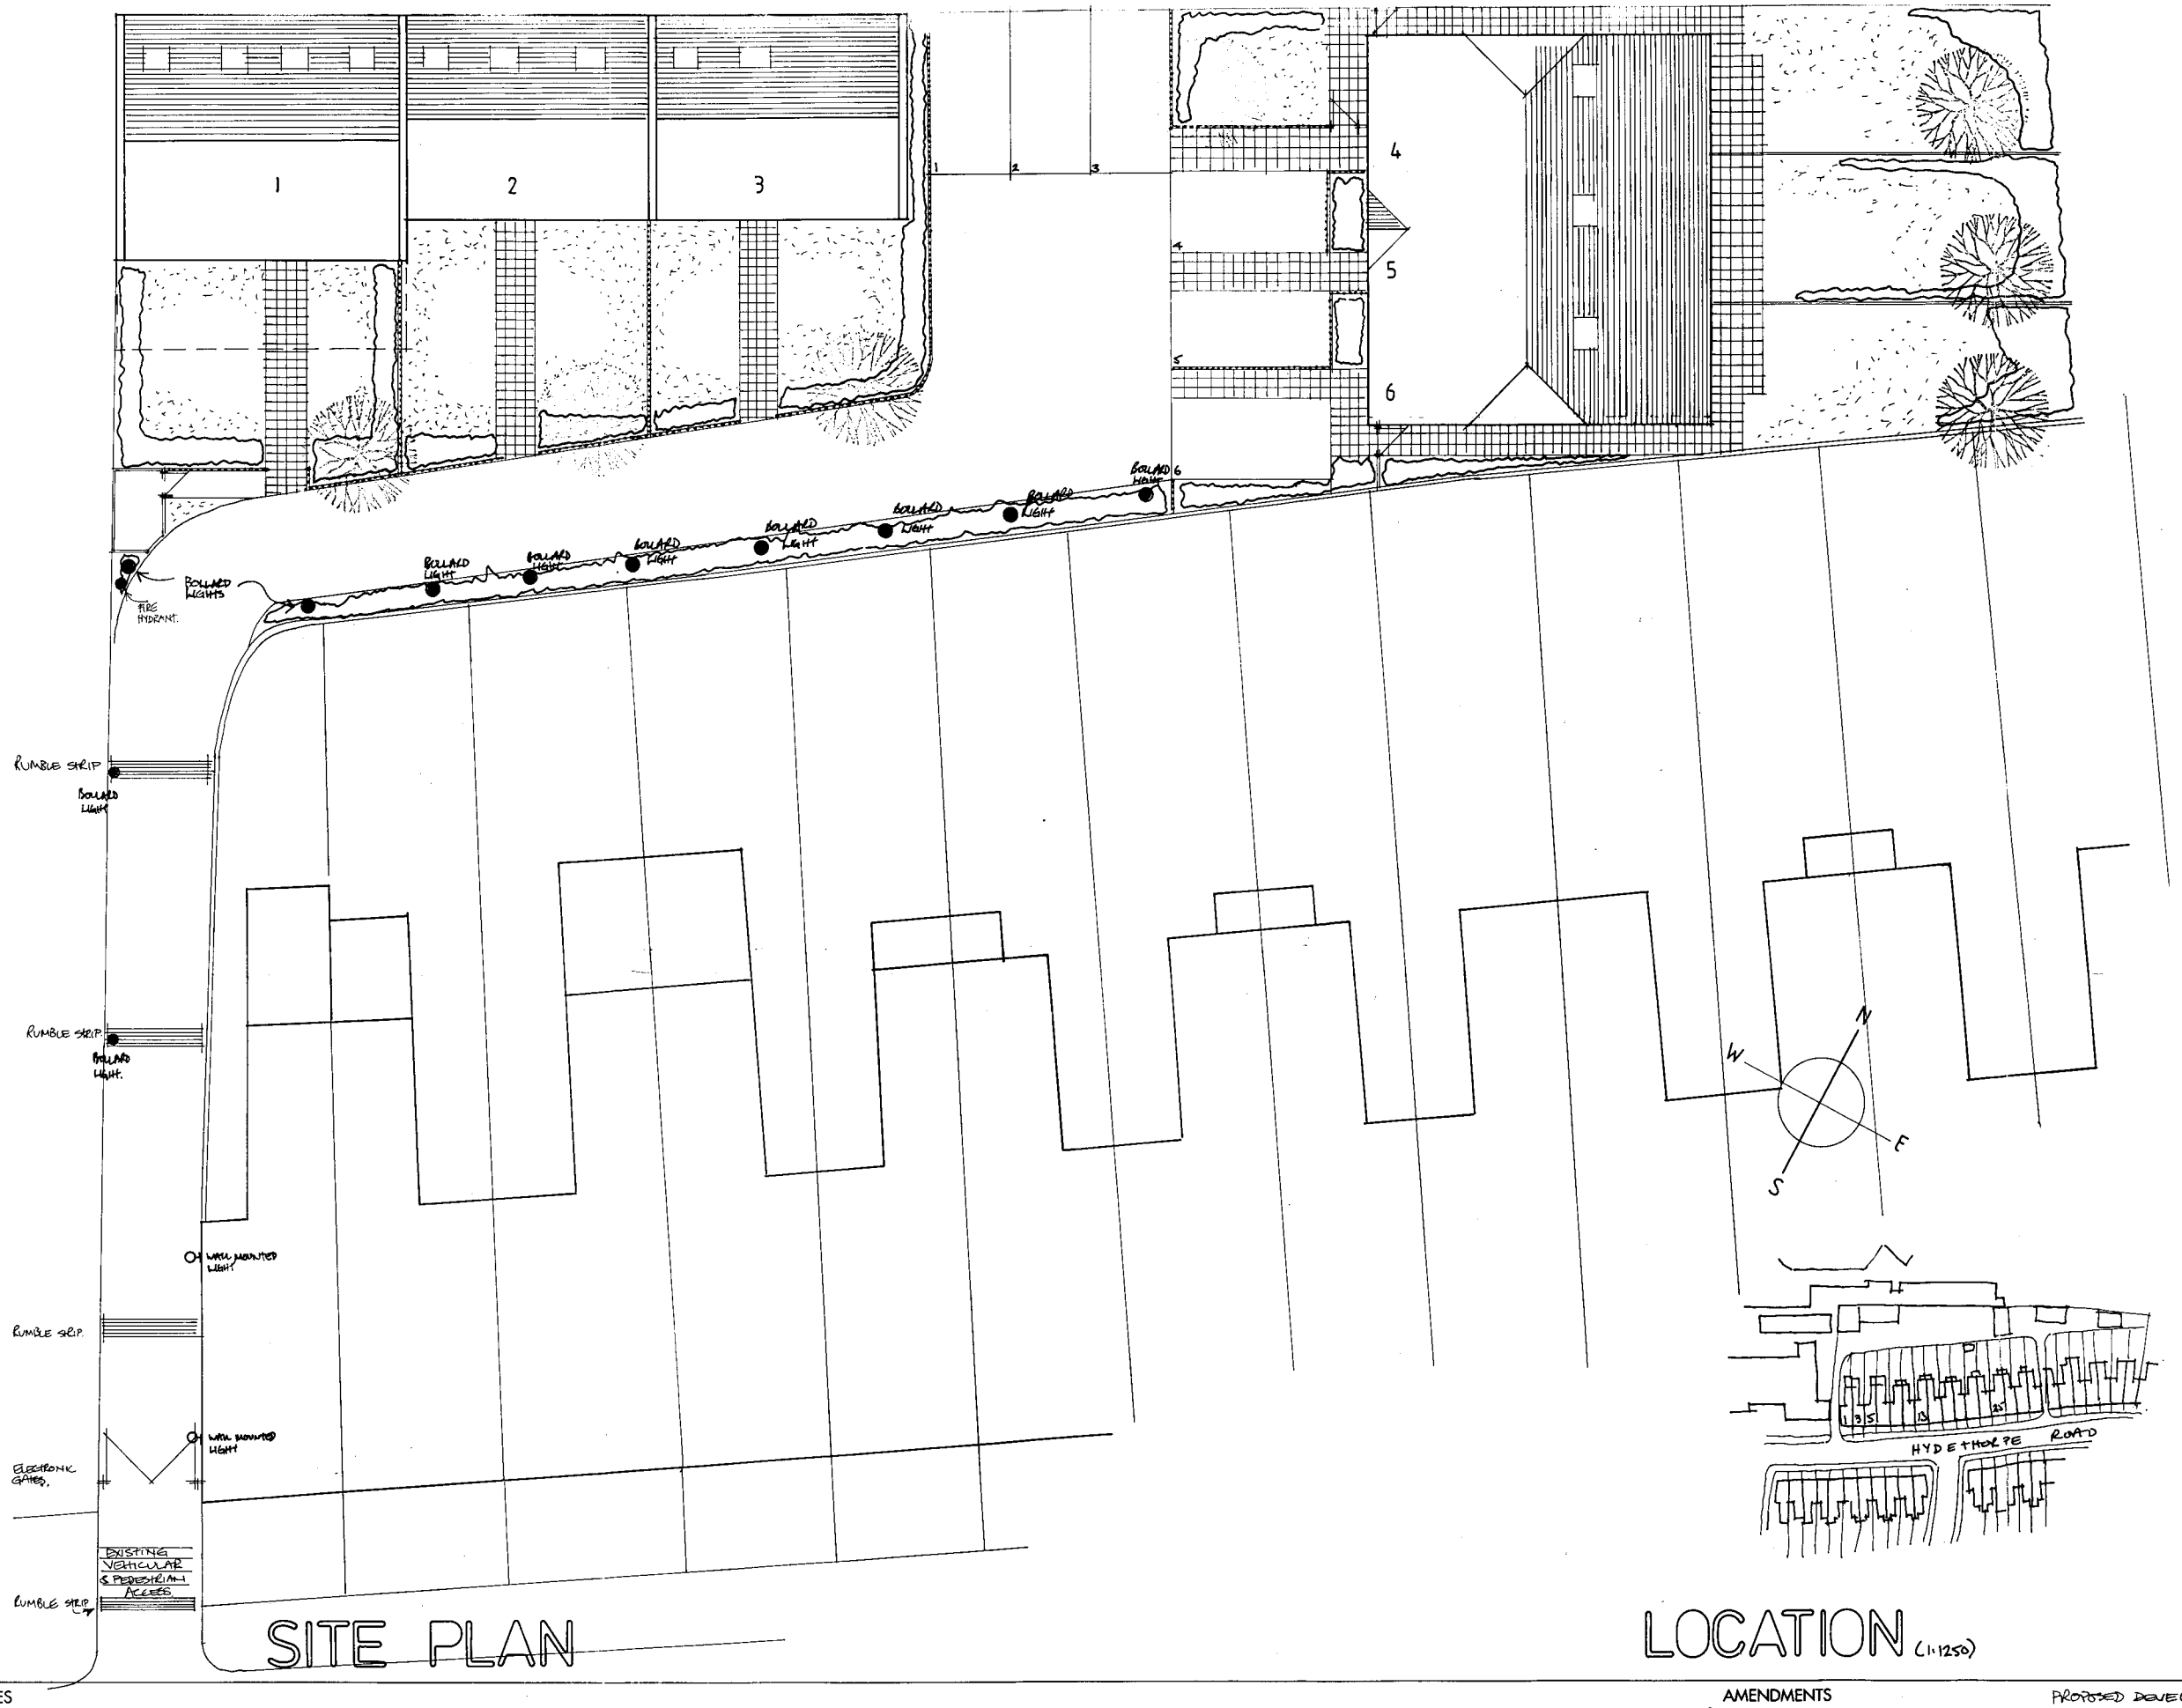

NOTES

Do not scale from this drawing.
Use figured dimensions only.
All dimensions to be checked on site.
COPYRIGHT RESERVED.

AMENDMENTS

A) LIGHTING ADDED
B) FIRE HYDRANT & RUMBLE STRIP ADDED, HALF HIPPED GABLES TO PLOTS 4,5,&6 ADDED — FEB 03

PROPOSED DEVELOPMENT TO PROVIDE 6 HOUSES WITH PARKING.

LAND AT R/O 1-25 HYDETHORPE ROAD
BALHAM, LONDON SW12

Project	Drawing	Amendment	Scale	Date
0234	01	B	1:100/1:1250	July 02

PRIORY LAWN, PRIORY PLACE, CHELTENHAM, GLOUCESTERSHIRE GL52 6HG
01242 251469, 01242 251609 FAX

RALPH GUILOR
ARCHITECTS